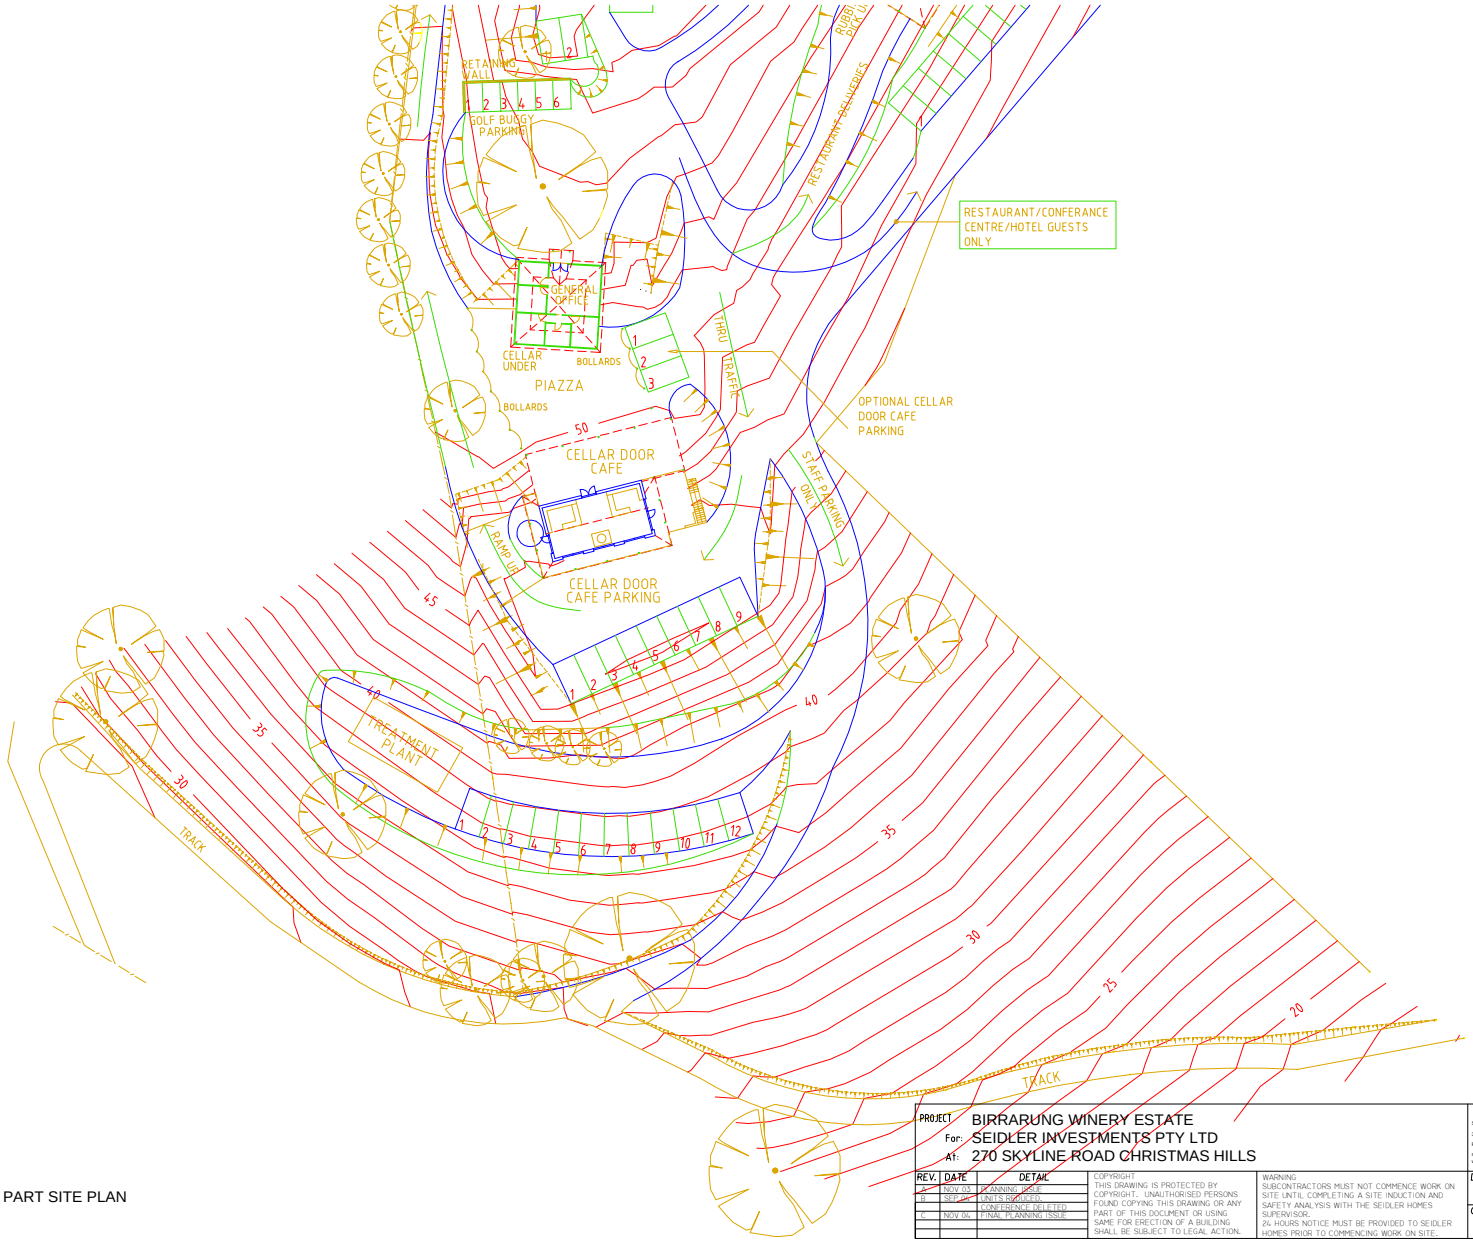


PART SITE PLAN

PROJECT BIRRARUNG WINERY ESTATE
For: SEIDLER INVESTMENTS PTY LTD
At: 270 SKYLINE ROAD CHRISTMAS HILLS

Seidler Enterprises
32 Peel Street Eltham Vic 3095
Phone 9439 9602 Fax 9431 4815
seidhome @ ozonline.com.au
www.seidlerhomes.com.au

SEIDLER HOMES

| REV. | DATE | DETAIL |
|---|---|---|
| A | NOV 03 | PLANNING ISSUE |
| B | SEP 04 | UNITS REDUCED |
| | | CONFERENCE DELETED |
| C | NOV 06 | FINAL PLANNING ISSUE |

COPYRIGHT
THIS DRAWING IS PROTECTED BY COPYRIGHT. UNAUTHORISED PERSONS FOUND COPYING THIS DRAWING OR ANY PART OF THIS DOCUMENT OR USING SAME FOR ERECTION OF A BUILDING SHALL BE SUBJECT TO LEGAL ACTION.

WARNING
SUBCONTRACTORS MUST NOT COMMENCE WORK ON SITE UNTIL COMPLETING A SITE INDUCTION AND SAFETY ANALYSIS WITH THE SEIDLER HOMES SUPERVISOR.
24 HOURS NOTICE MUST BE PROVIDED TO SEIDLER HOMES PRIOR TO COMMENCING WORK ON SITE.

| DATE | SCALE | DESIGNED | JOB No. |
|---|---|---|---|
| NOV 2003 | 1:250 | CS | |
| CHECKED BY | DATE | REV | DRG No. |
| | | C | TP3 |